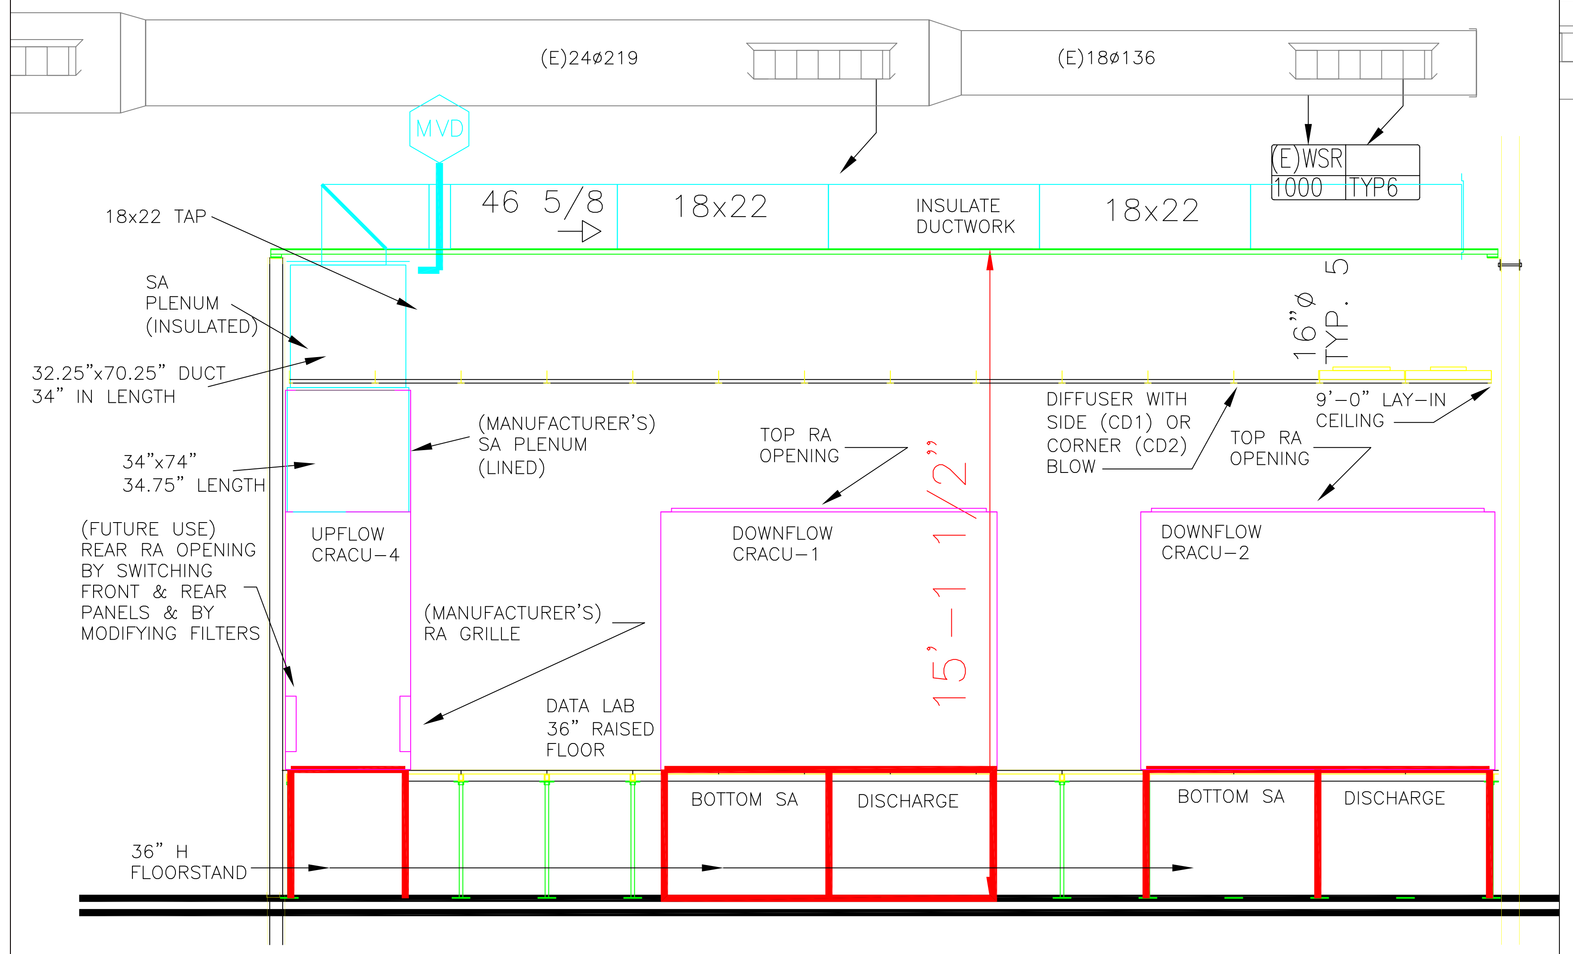

2 M-102 CRACU & DUCTWORK INSTALLATION
SCALE: 1/2"=1'-0"

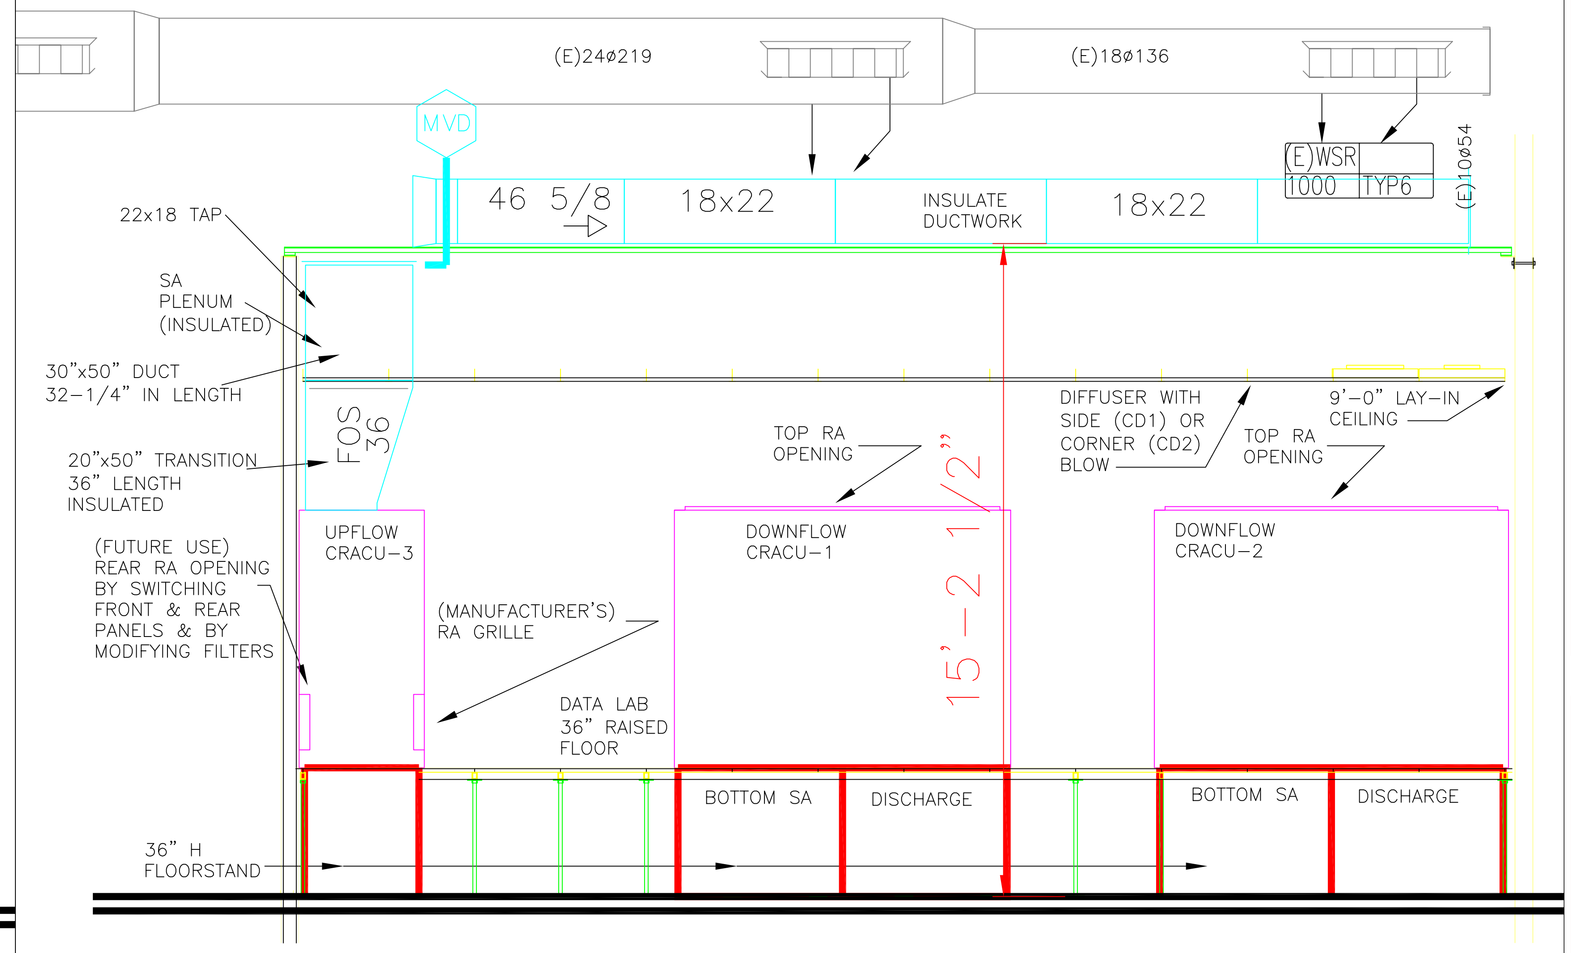

3 M-102 CRACU & DUCTWORK INSTALLATION
SCALE: 1/2"=1'-0"

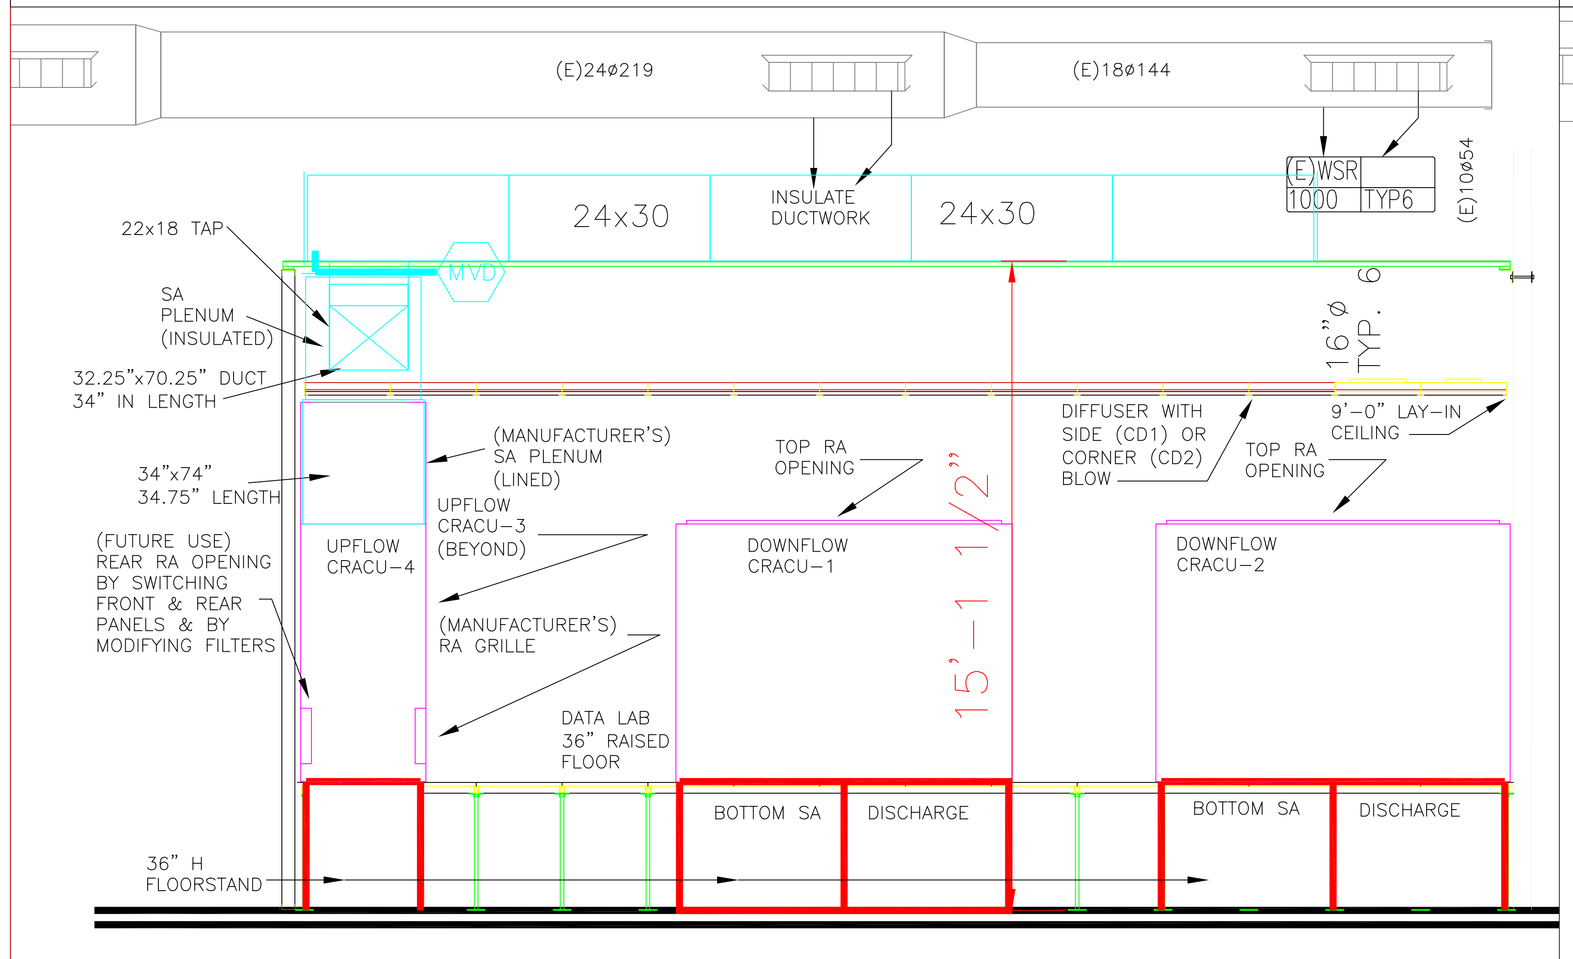

1 M-102 CRACU & DUCTWORK INSTALLATION
SCALE: 1/2"=1'-0"

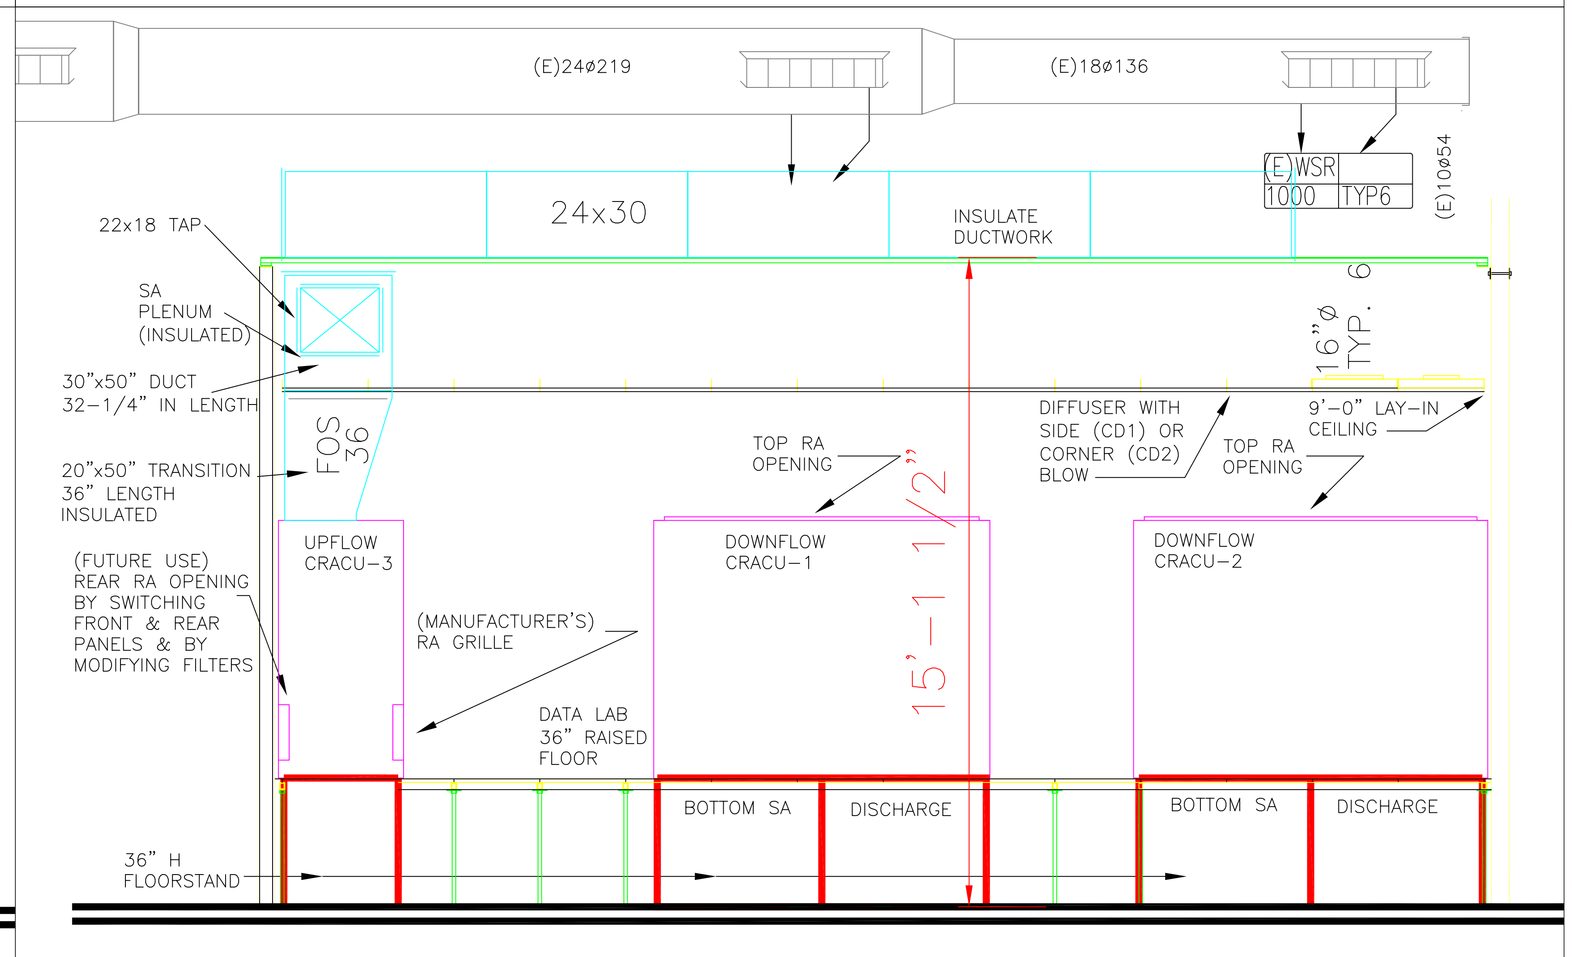

4 M-102 CRACU & DUCTWORK INSTALLATION
SCALE: 1/2"=1'-0"

REVISIONS

NO.	DATE	DESCRIPTION
0	08/06/04	ISSUED FOR REVIEW/PERMIT
1	09/14/04	ISSUED FOR CONSTRUCTION
2	10/14/04	ISSUED FOR CONSTRUCTION

McKenney's Inc
Mechanical Contractors
1056 Moreland Ind. Blvd.
Atlanta, Ga. 30316-3296
(404) 622-5000

This drawing is the property of McKenney's Inc. and is not to be reproduced or copied in whole or in part without the consent of McKenney's Inc. It is only to be used for the project and site specifically identified herein and is not to be used in any other project. It is to be returned upon request.

DRAWING LAST PLOTTED ON
PLOTMARK
R:\08\08052-1501 GT CEETHERM\M-101 - 10/20/04 at 09:35

SHEET TITLE
GA INSTITUTE OF TECH
CEETHERM DATA LAB
MECHANICAL
DETAILS

PROJECT NO. 1552-1501	SHEET M-103
DATE 08/02/04	
DRAWN ETK	
SCALE AS NOTED	