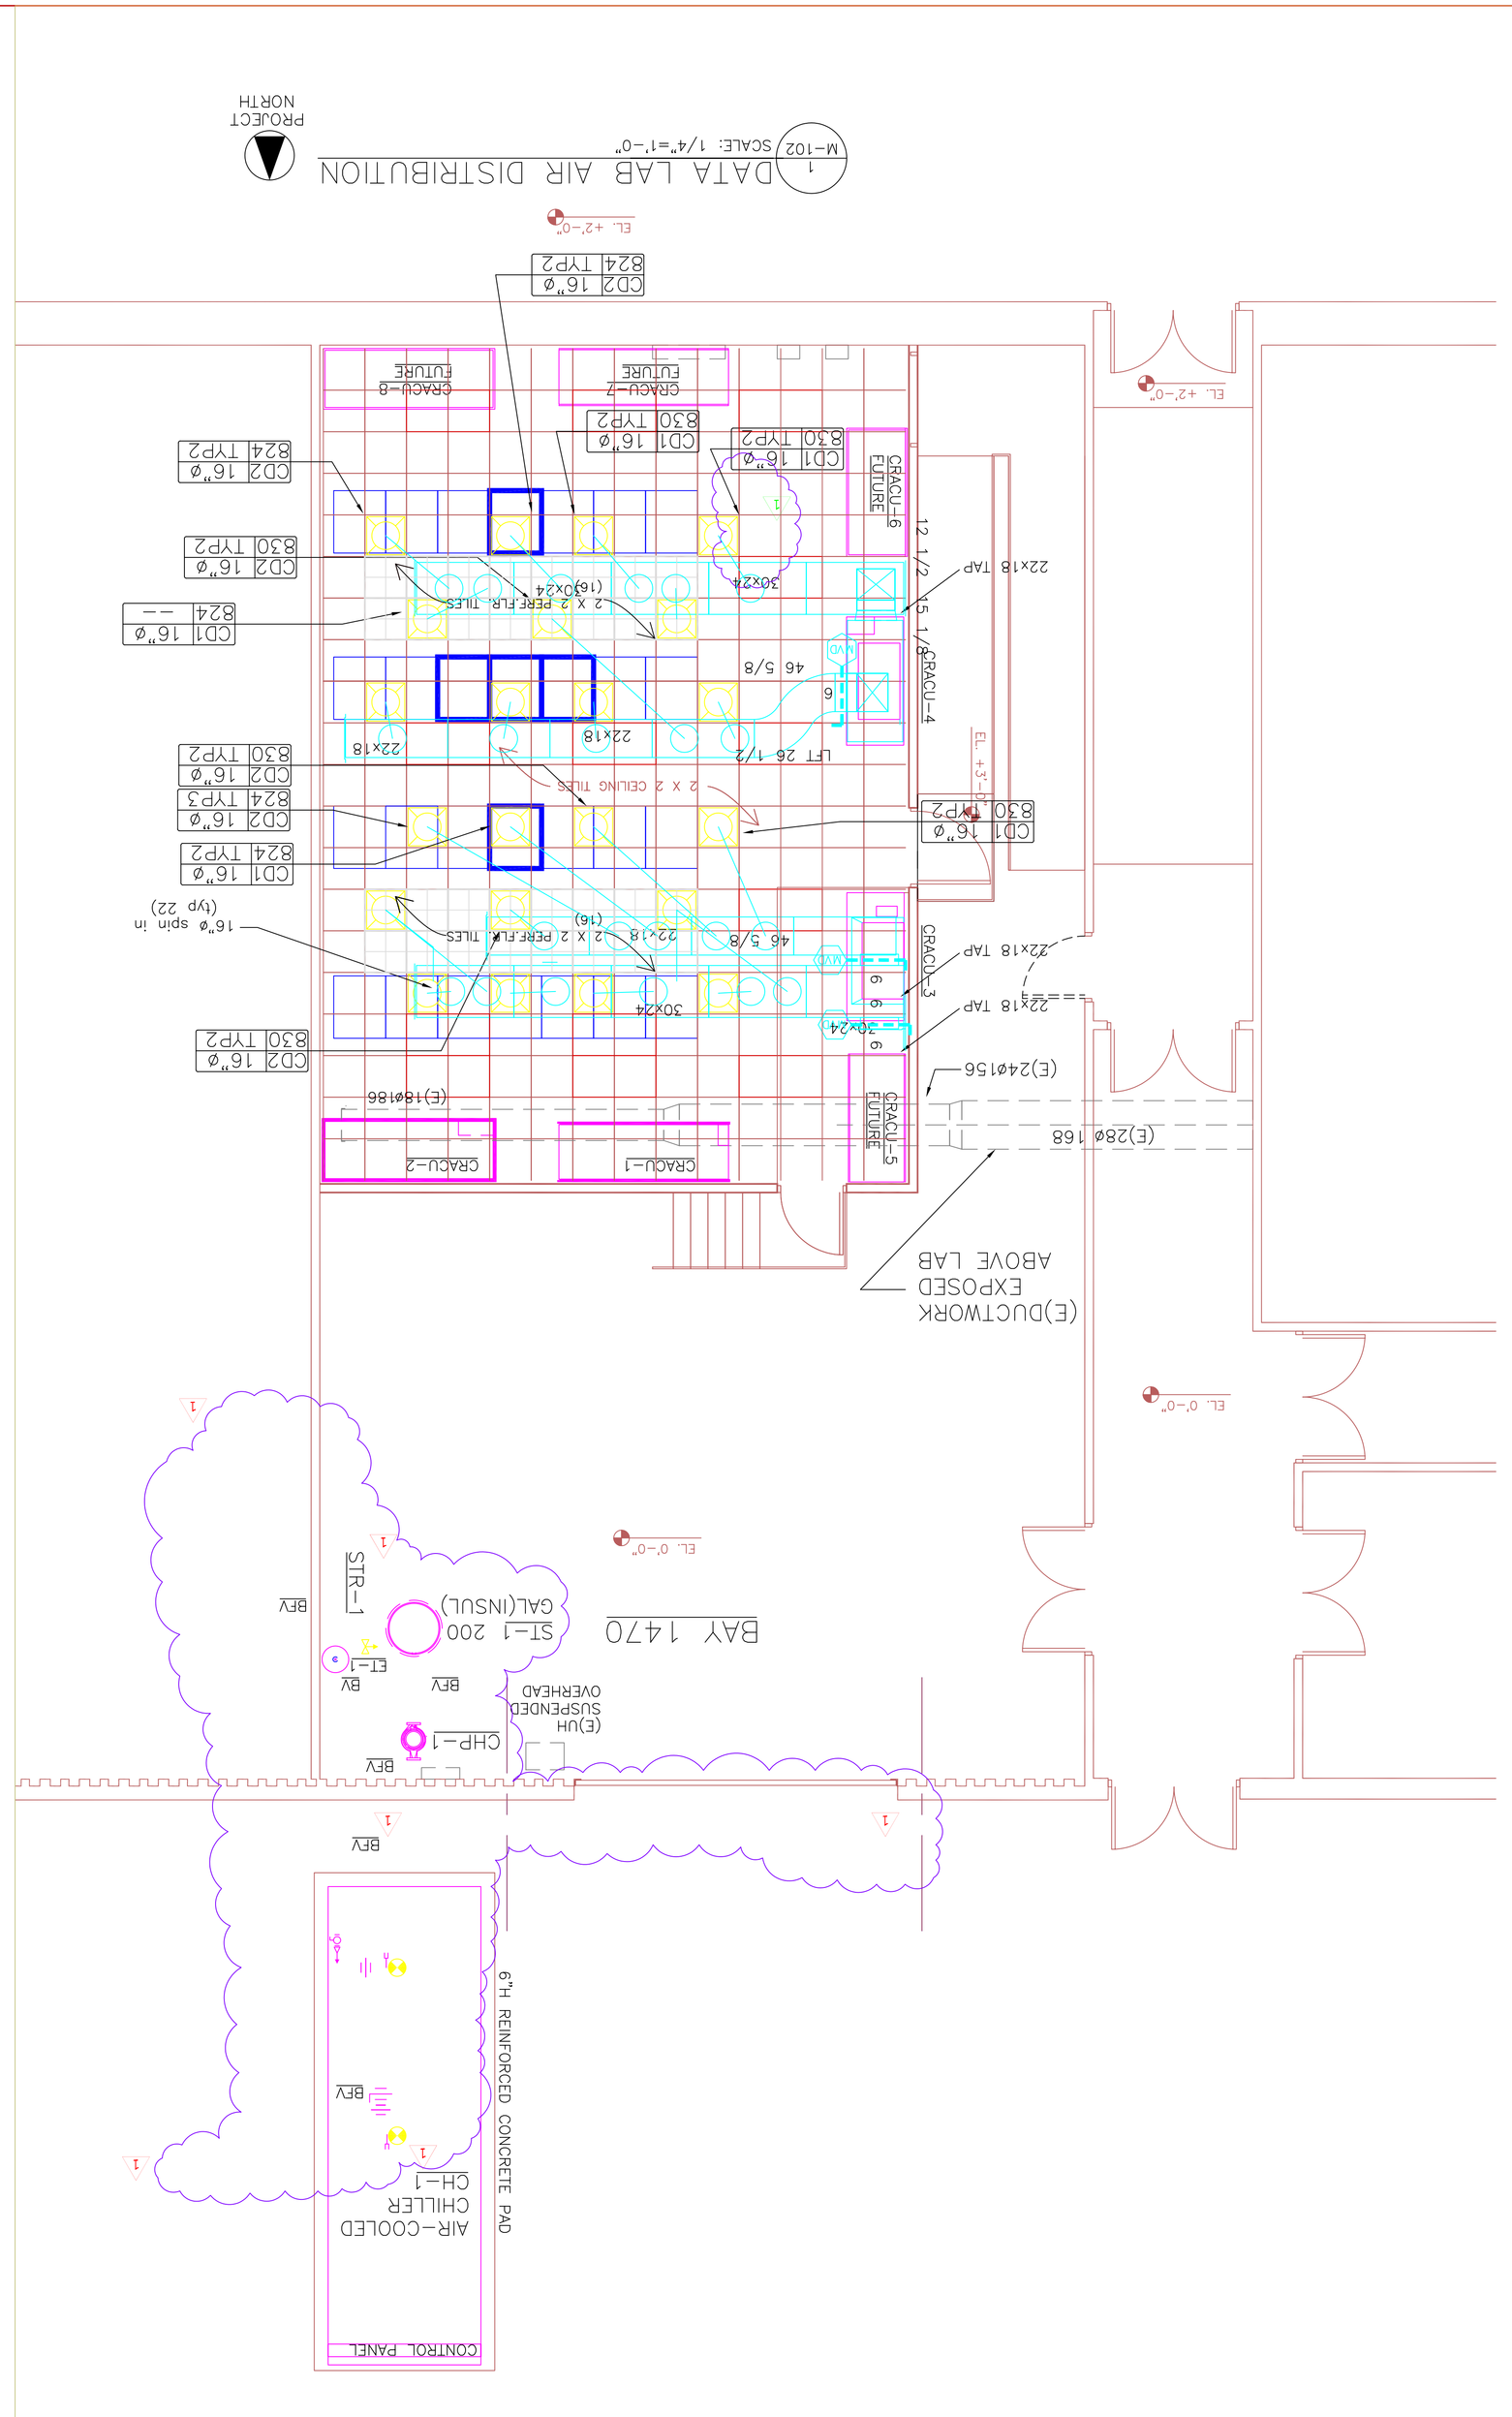

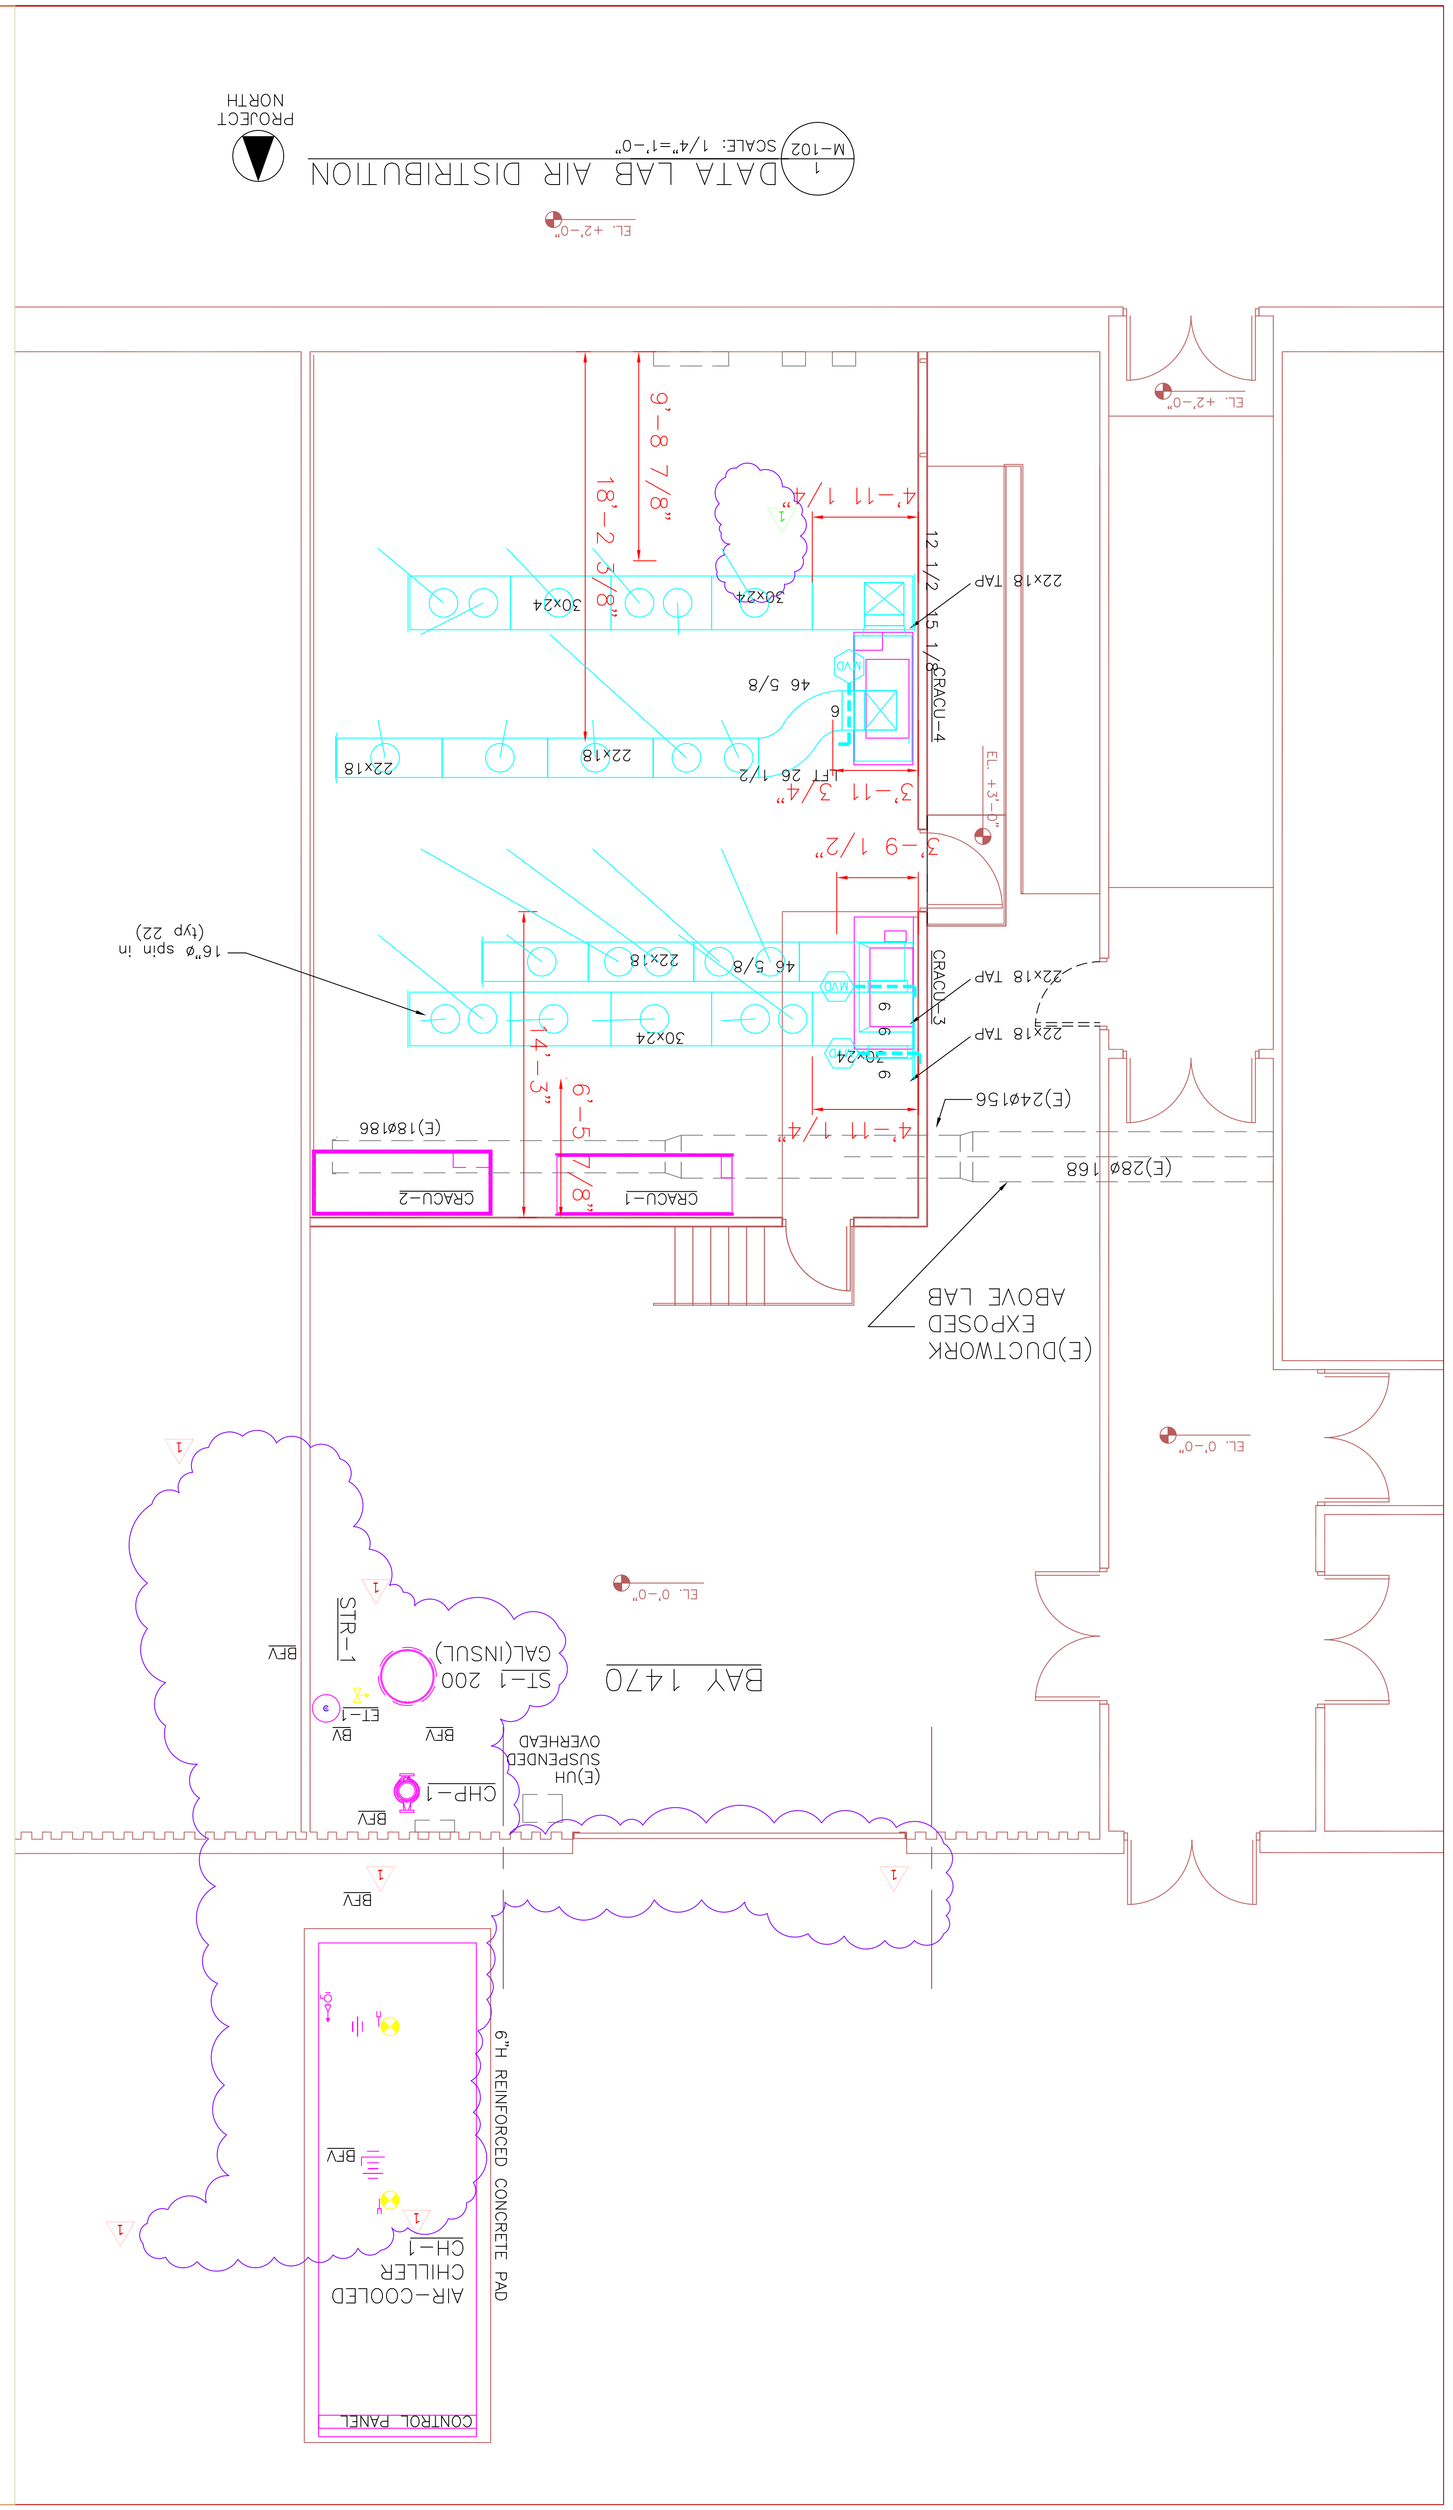

McKenney's Inc
Mechanical Contractors
1056 Moreland Ind. Blvd.
Atlanta, Ga. 30316-3296
(404) 622-5000

REVISIONS		
NO.	DATE	DESCRIPTION
1	10/20/04	ISSUED FOR CONSTRUCTION
2	09/23/04	ISSUED FOR REVIEW
3	10/18/04	ISSUED FOR CONSTRUCTION

DRAWING LAST PLOTTED ON
PLOTMAKER
F:\MKM\SHEET-SM 01 DTEMEM-M9 - 09/28/04 @ 16:36

SHEET TITLE
GA INSTITUTE OF TECH
GEITHEREM DATA LAB
MECHANICAL
AIR DISTRIBUTION PLAN

PROJECT NO.	1862-1501
DATE	08/00/04
DRAWN	AOT/ERK
SCALE	AS NOTED
SHEET	M-102

This drawing is the property of McKenney's Inc. and is not to be reproduced or copied in whole or in part without the consent of McKenney's Inc. It is only to be used for the project and site specifically identified herein and is not to be used for any other project. It is to be returned upon request.